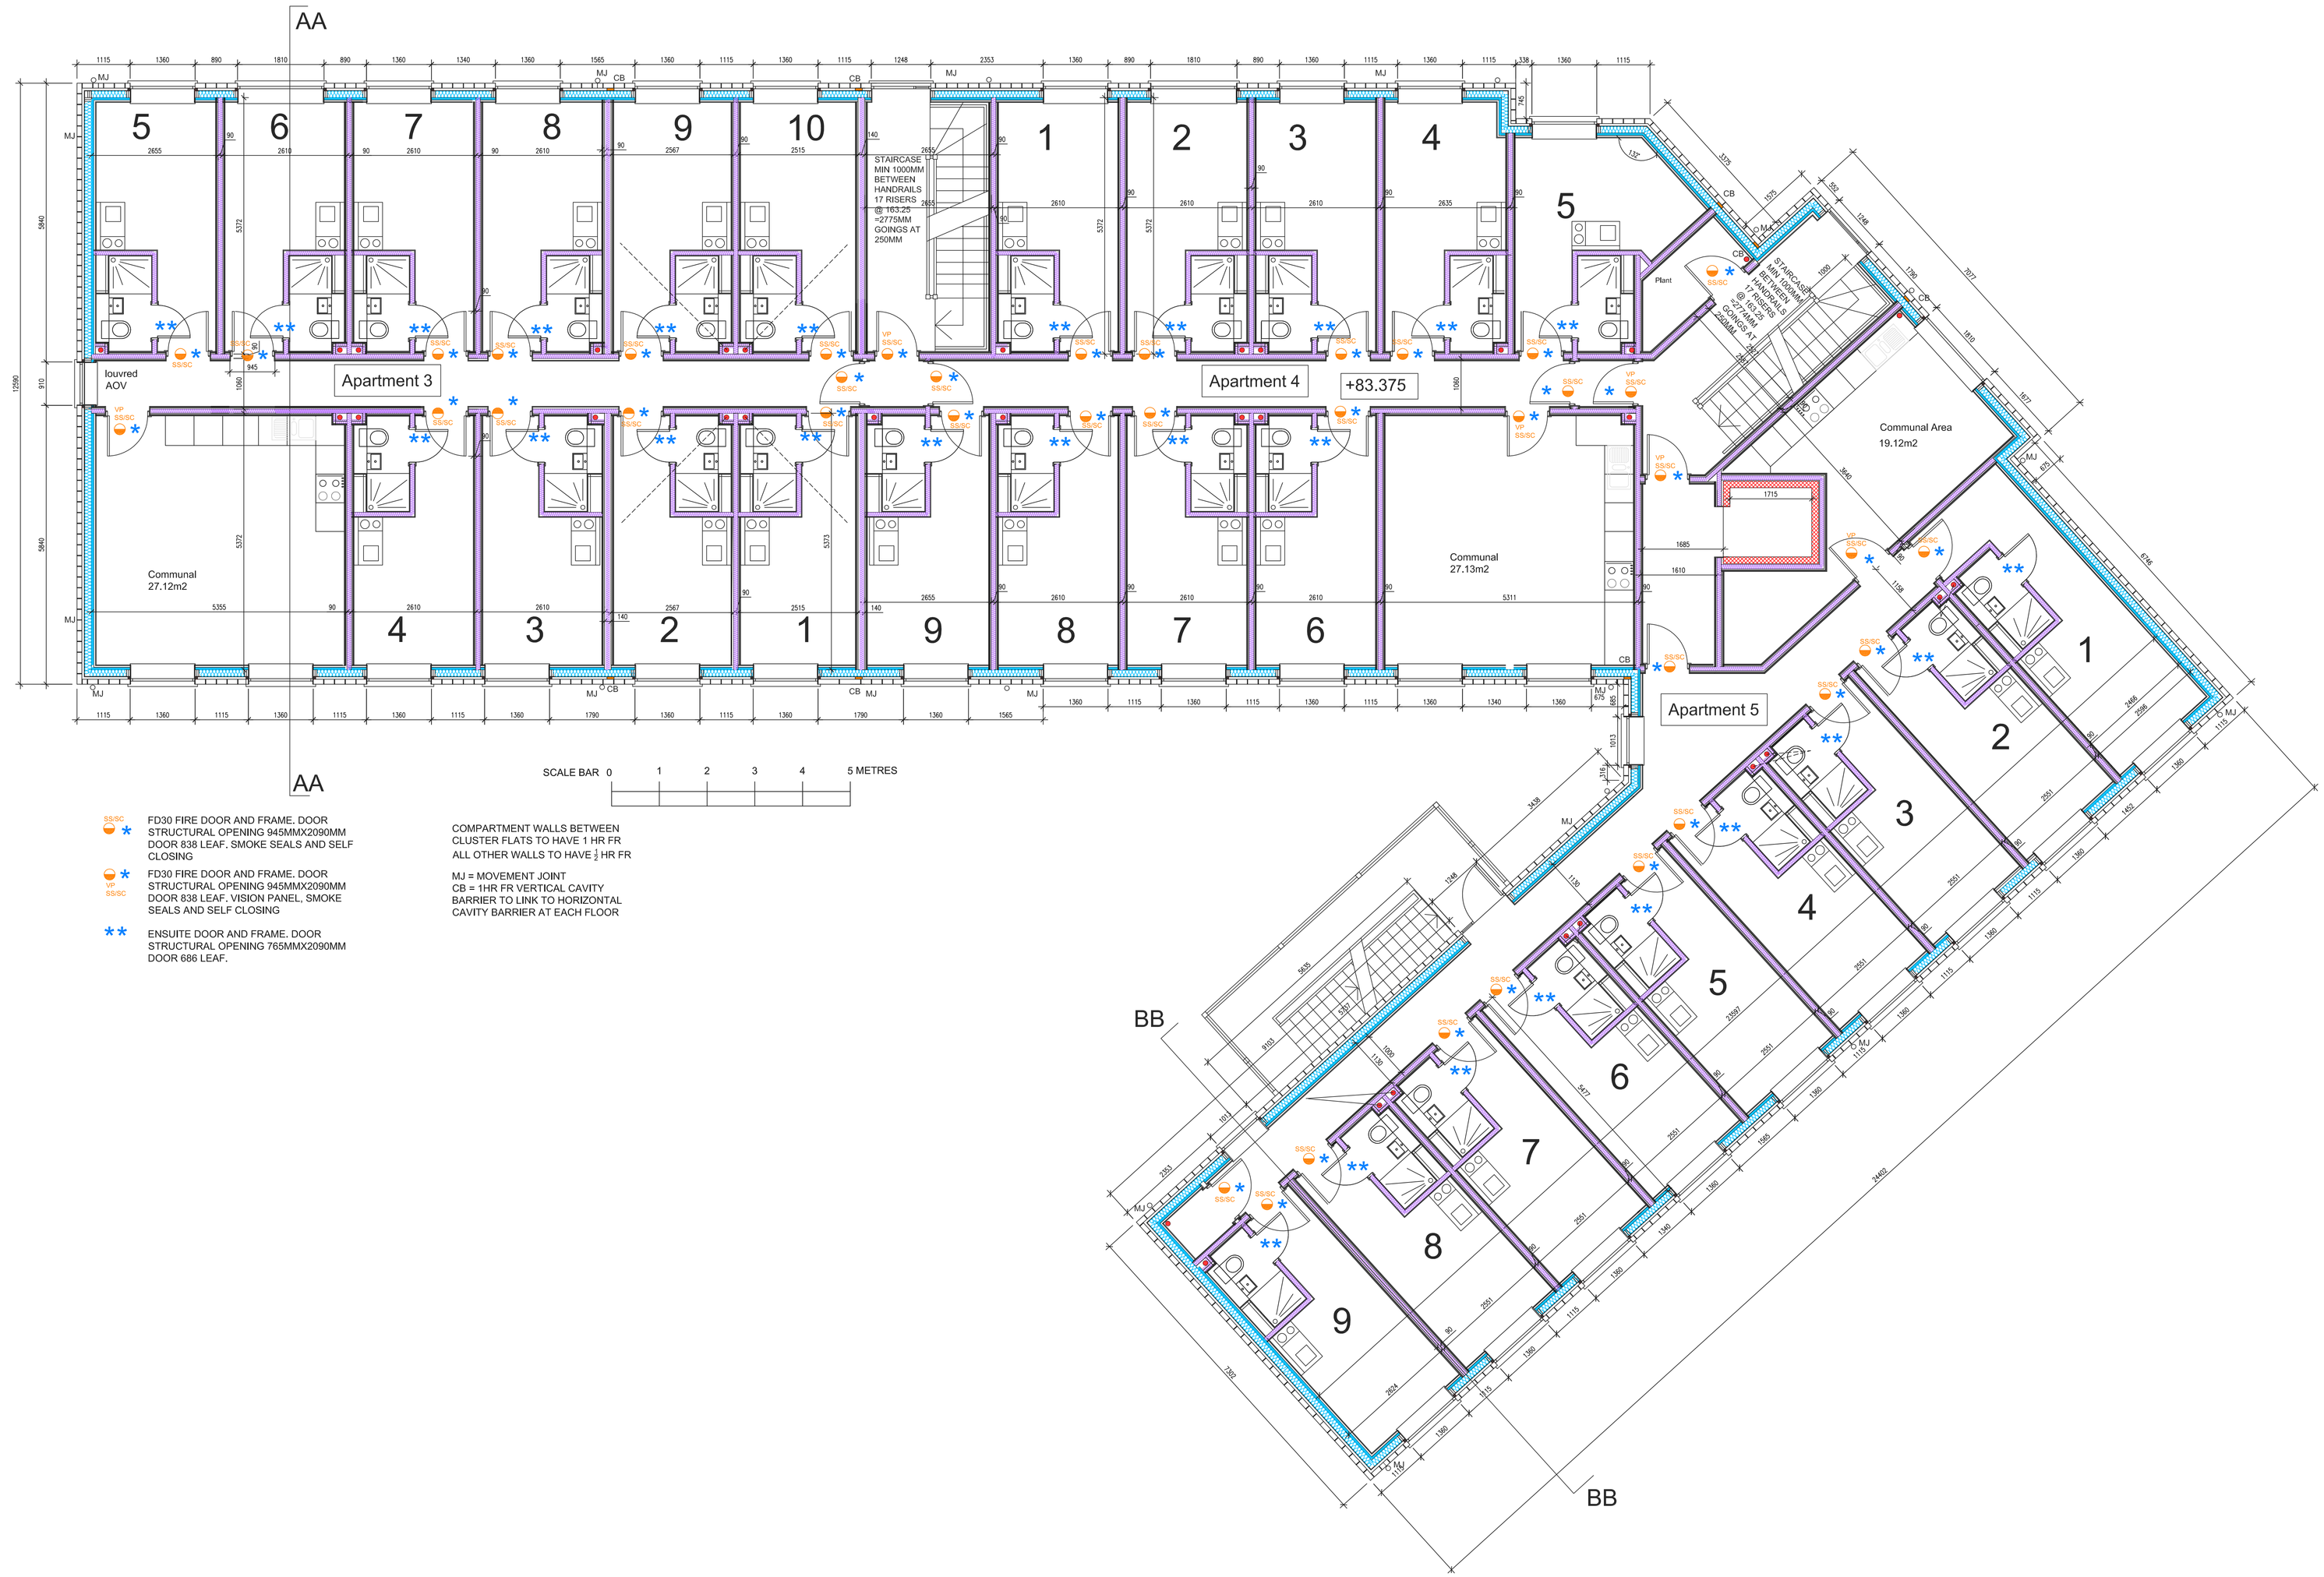


SS/SC FD30 FIRE DOOR AND FRAME. DOOR STRUCTURAL OPENING 945MMX2090MM DOOR 838 LEAF. SMOKE SEALS AND SELF CLOSING

VP SS/SC FD30 FIRE DOOR AND FRAME. DOOR STRUCTURAL OPENING 945MMX2090MM DOOR 838 LEAF. VISION PANEL, SMOKE SEALS AND SELF CLOSING

** ENSUITE DOOR AND FRAME. DOOR STRUCTURAL OPENING 765MMX2090MM DOOR 686 LEAF.

COMPARTMENT WALLS BETWEEN CLUSTER FLATS TO HAVE 1 HR FR
ALL OTHER WALLS TO HAVE ½ HR FR

MJ = MOVEMENT JOINT
CB = 1HR FR VERTICAL CAVITY BARRIER TO LINK TO HORIZONTAL CAVITY BARRIER AT EACH FLOOR

REDEVELOPMENT OF FILTON CENTRAL GARAGE 166 GLOUCESTER ROAD NORTH FILTON BS34 7QA PROPOSED FIRST FLOOR PLAN SCALE1:50 @ AO DRAWING BR04G

NICHOLAS MORLEY ARCHITECTS LTD
Suite 10 Corum 2 Corum Office Park Crown Way Warmley Bristol BS30 8FJ
Email: njm@njmarchitecture.co.uk www:nicholasmorleyarchitects.co.uk