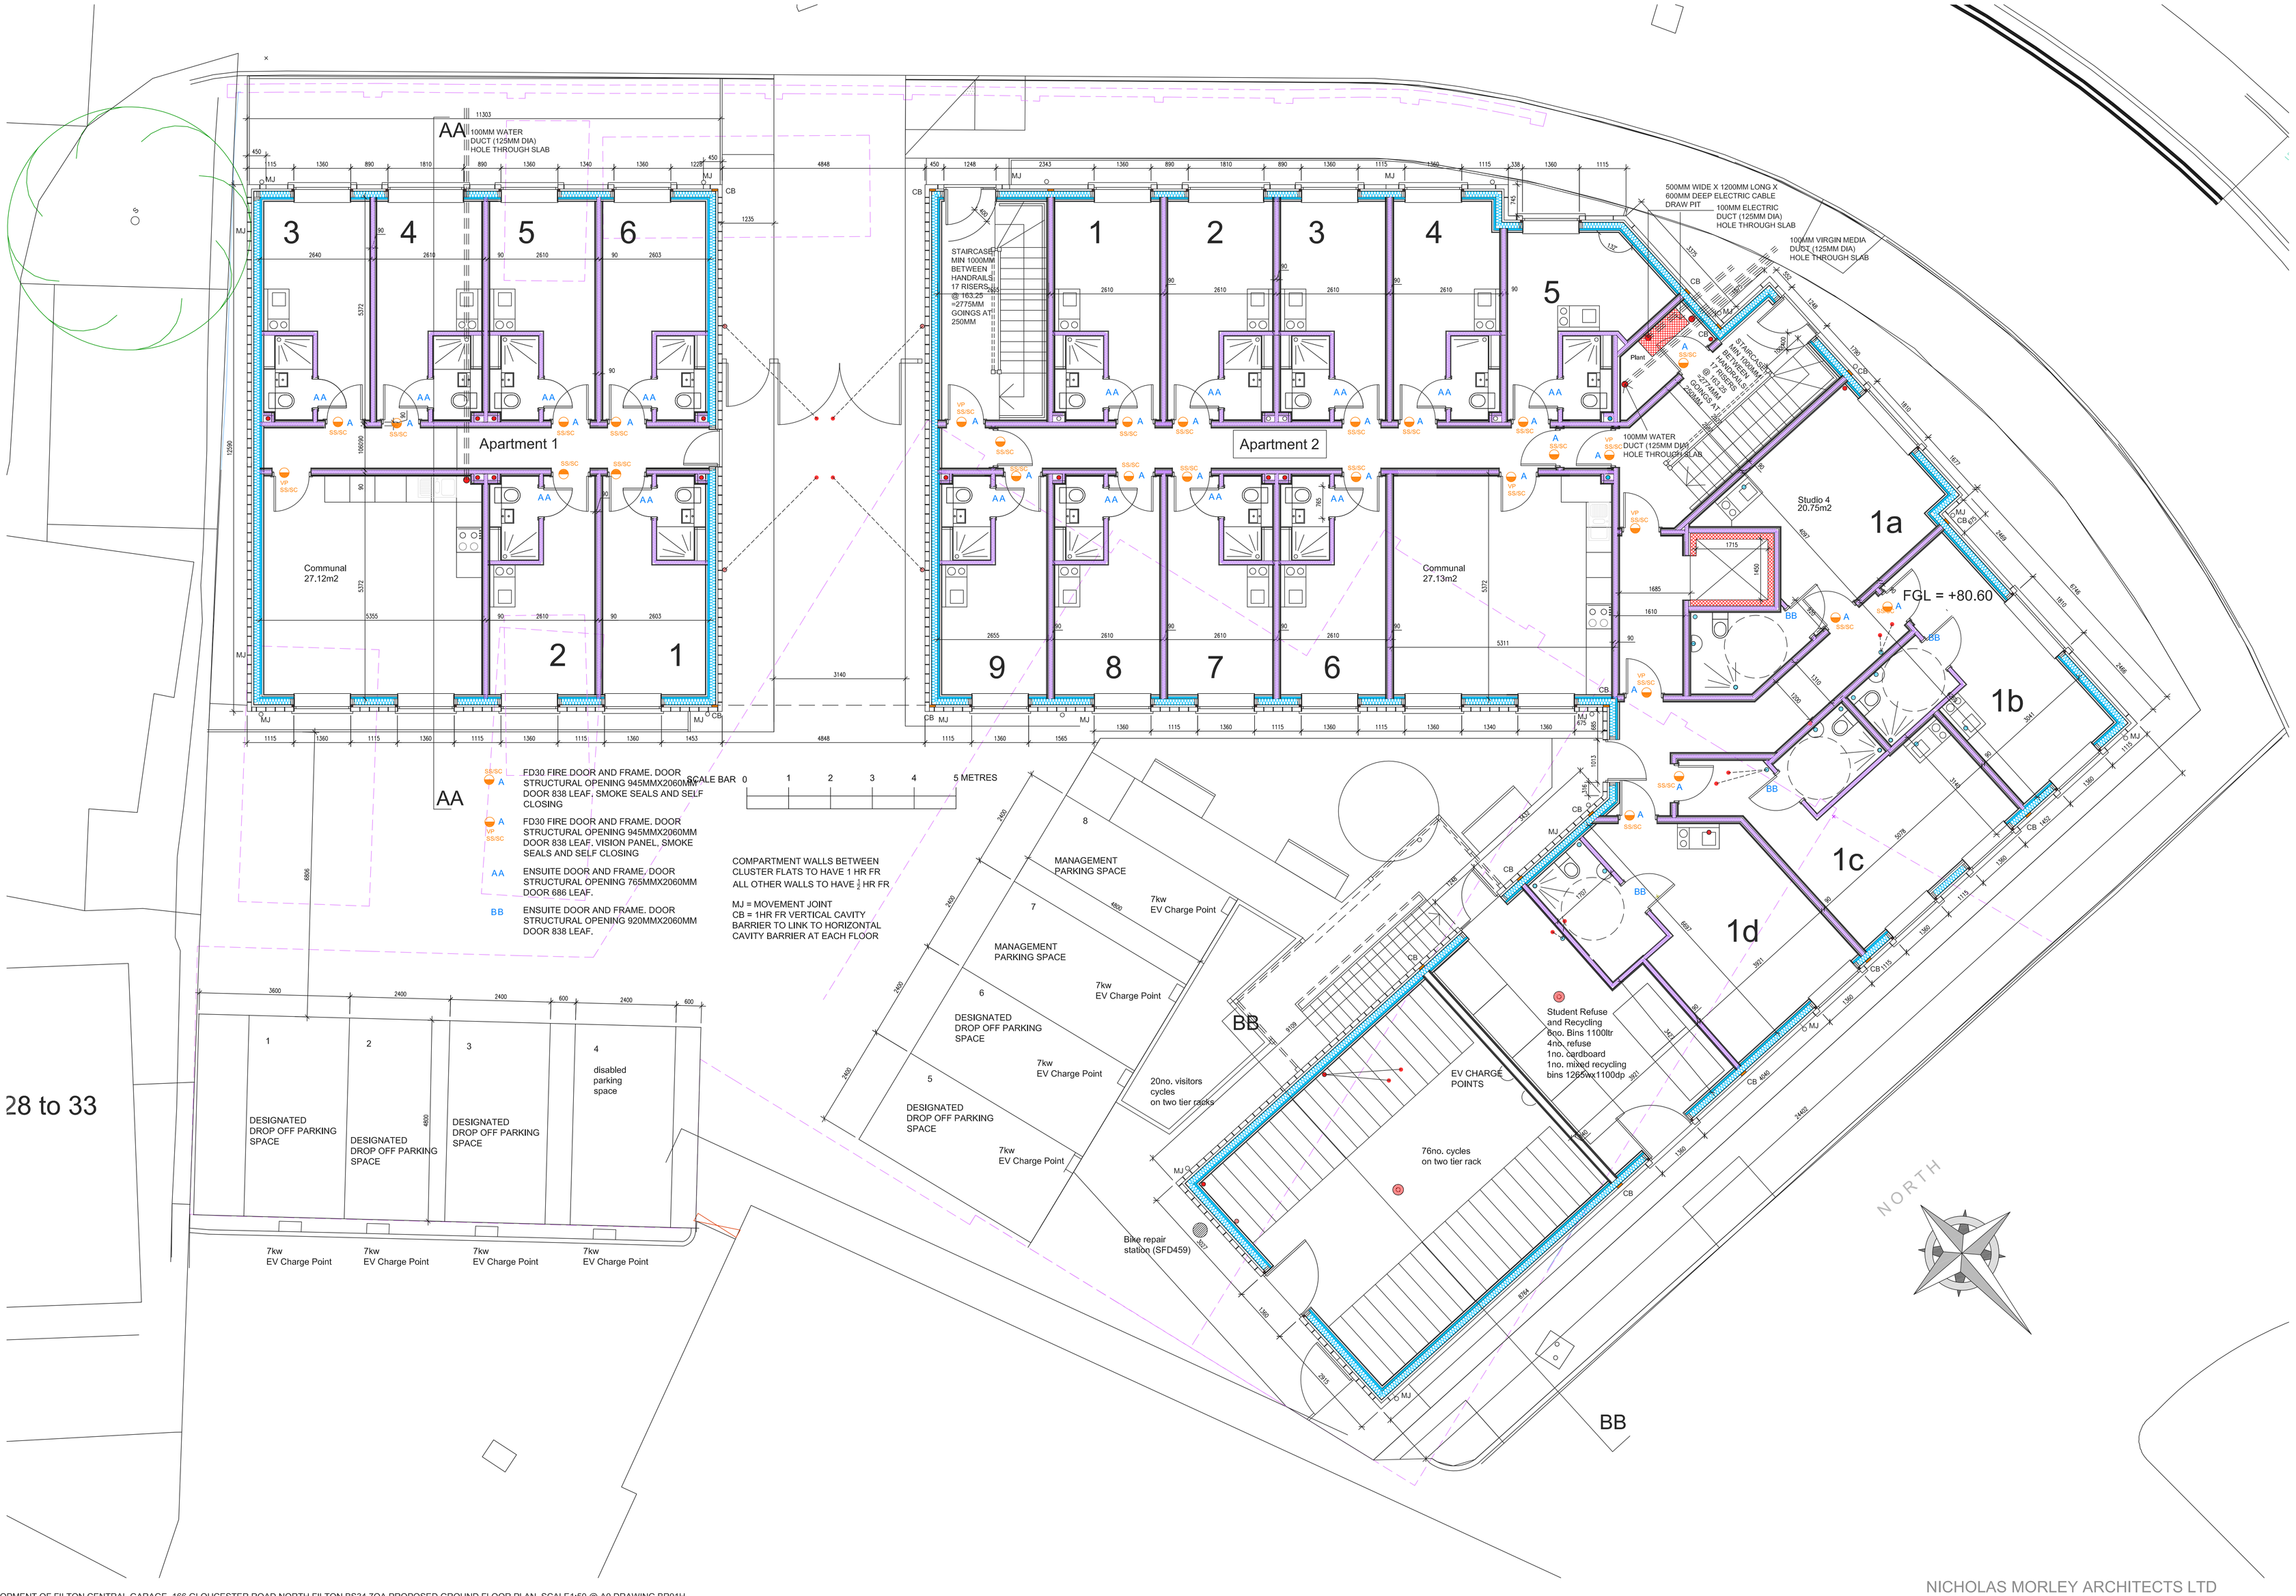


REDEVELOPMENT OF FILTON CENTRAL GARAGE 166 GLOUCESTER ROAD NORTH FILTON BS34 7QA PROPOSED GROUND FLOOR PLAN SCALE1:50 @ A0 DRAWING BR01H

NICHOLAS MORLEY ARCHITECTS LTD
Suite 10 Corum 2 Corum Office Park Crown Way Warmley Bristol BS30 8FJ
Email: njm@njmarchitecture.co.uk www:nicholasmorleyarchitects.co.uk